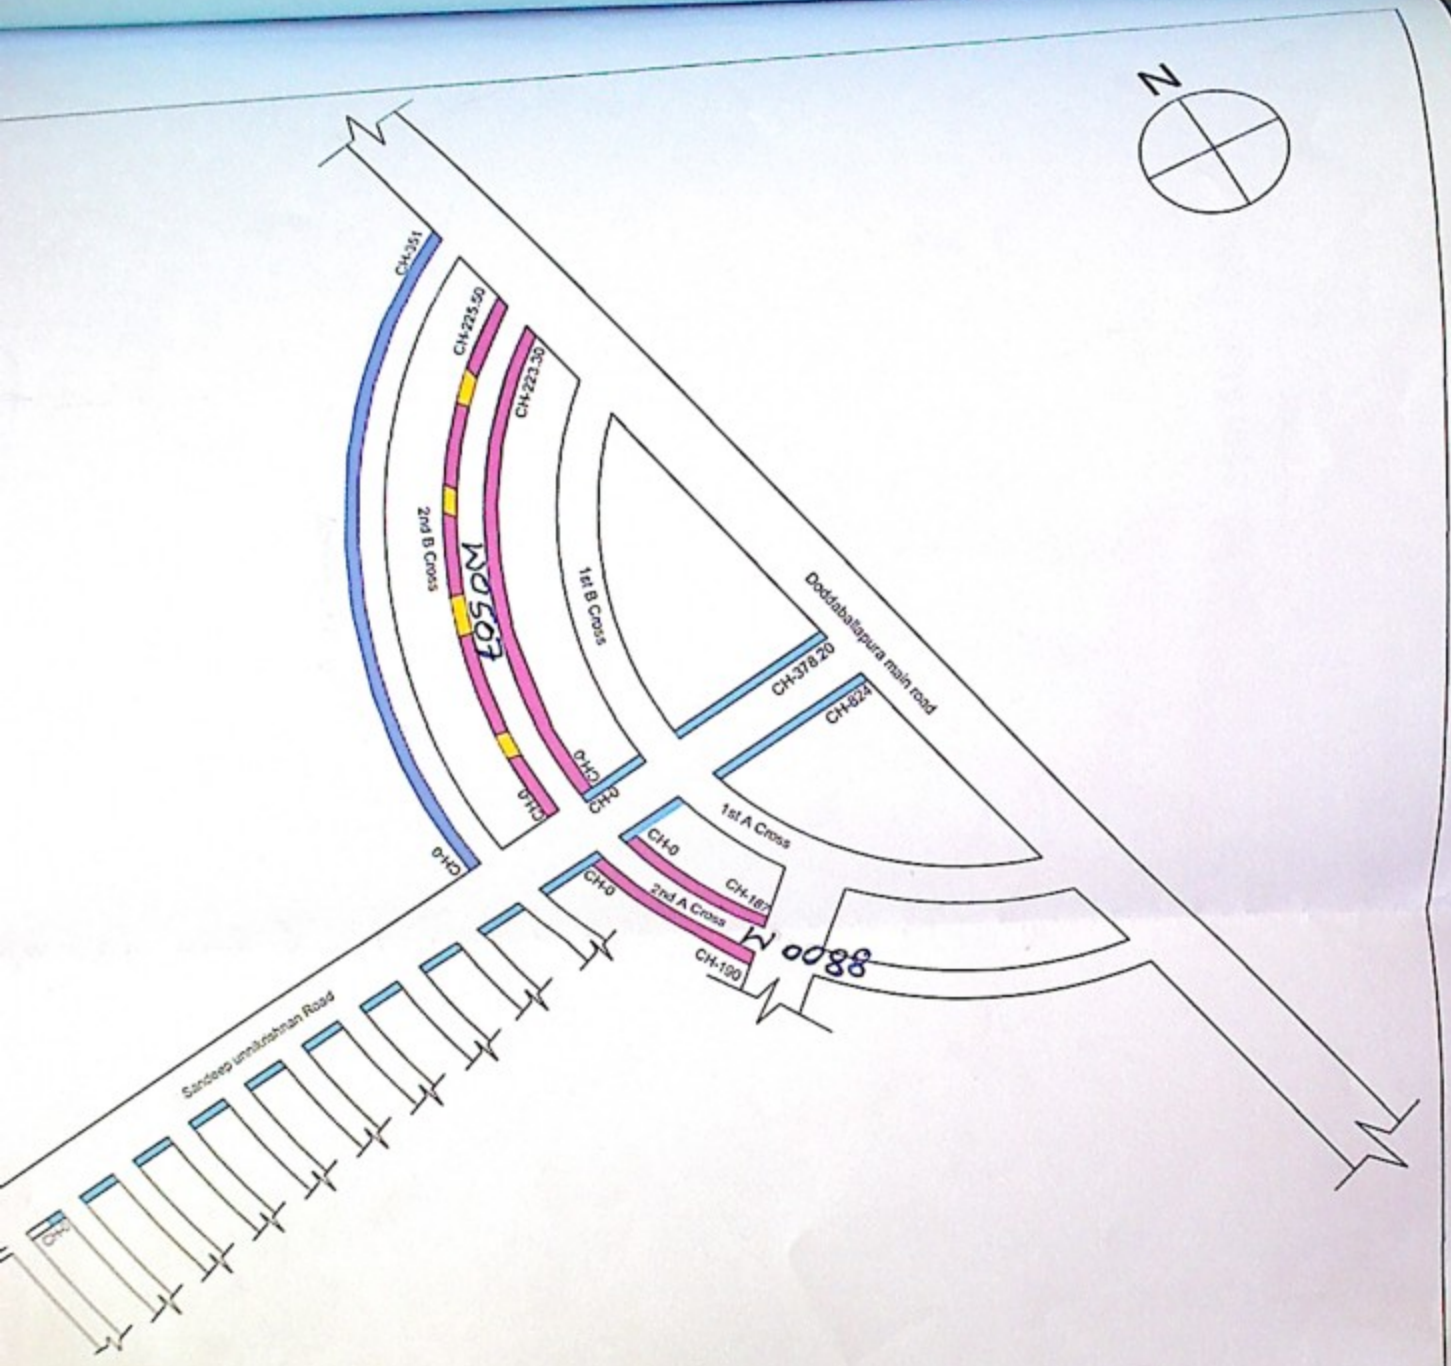

NOTES:-

1) Do Not Scale The Drawings

2) All Dimensions Are In meters

INDEX

Footpath | Footpath ,Keb &CC Drain | Kerb

PROJECT	Development of Foothpath on Major Sandeep Unnikrishnan Road and Resurfacing of Roads at Judicial Layout In Ward no -04. of Yelahanka division(PACKAGE NO -10)
CLIENT	BBMP

CIVIL PRO
STRUCTURAL ENGINEERS, ARCHITECTS
& PROJECT MANAGEMENT CONSULTANTS & MATERIAL TESTINING LABORATORY
No. 4 7th MAIN,
MALLESWARAM BANGALORE-560003
Mob : 9972924525
E-mail: civilproexperts@gmail.com
Web: Civil-pro.in

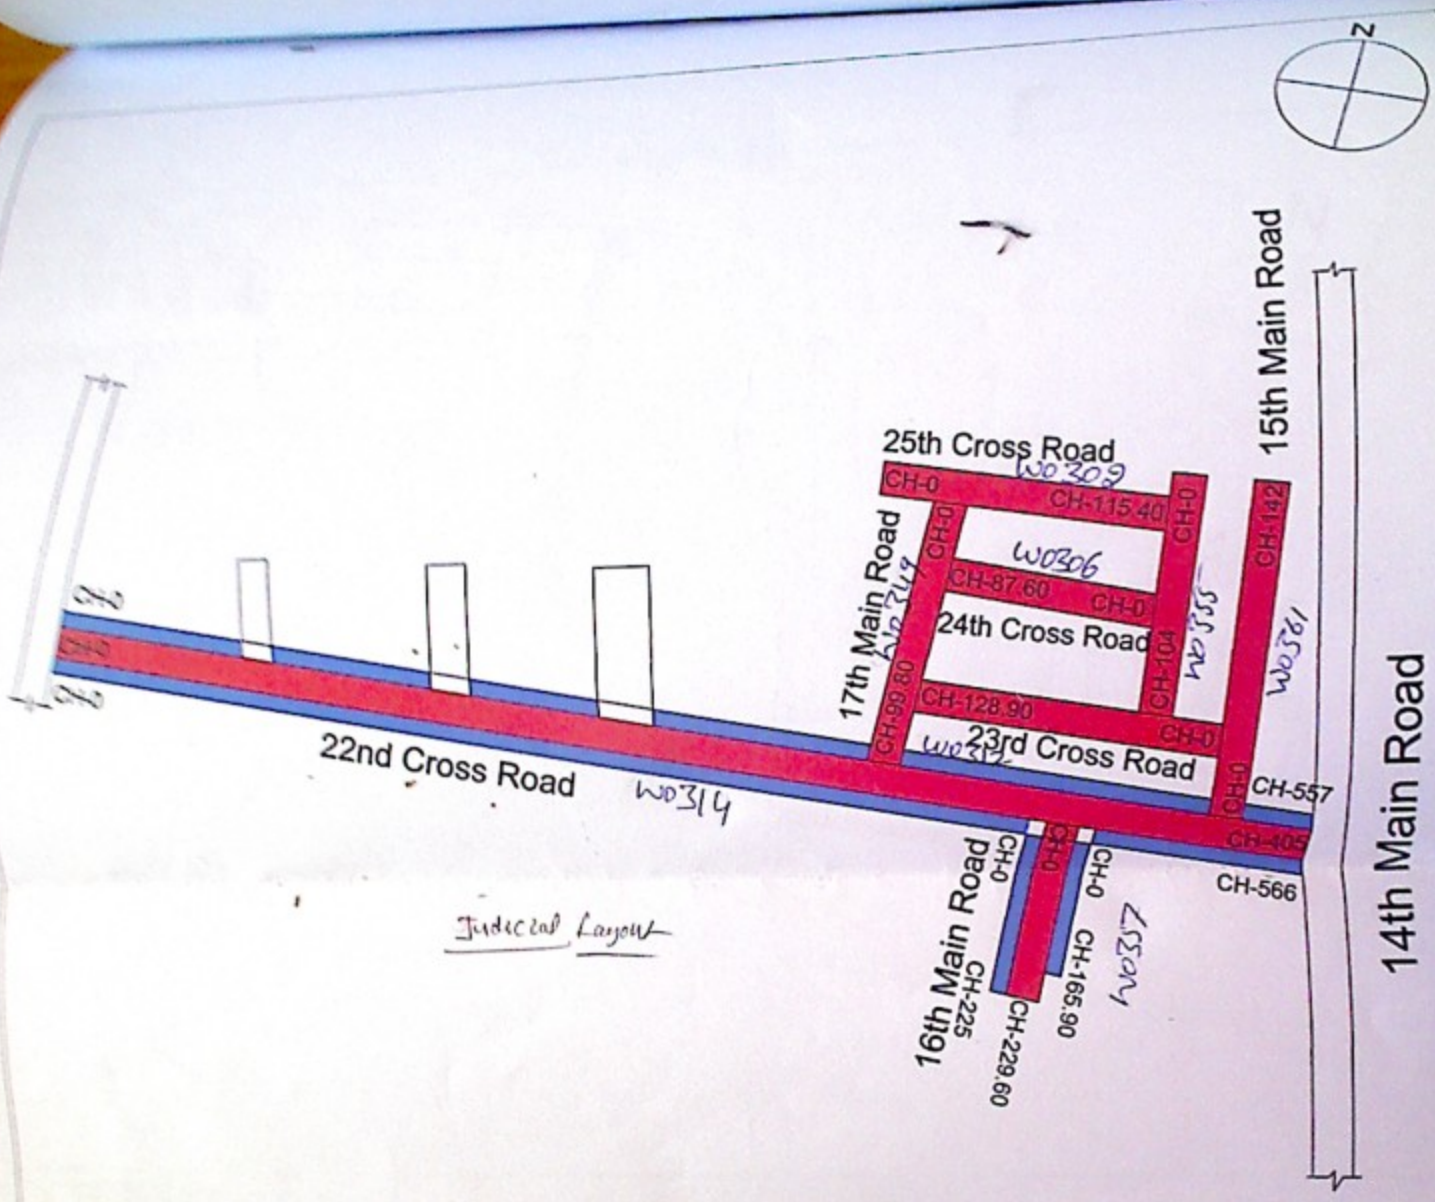

NOTES:-	INDEX
1) Do Not Scale The Drawings 2) All Dimensions Are In meters	Asphalt Road / Kerb

PROJECT	Development of Foothpath on Major Sandeep Unnikrishnan Road and Resurfacing of Roads at Judicial Layout in Ward no -04. of Yelahanka Division(PACKAGE NO -10)	CIVIL PRO STRUCTURAL ENGINEERS, ARCHITECTS & PROJECT MANAGEMENT CONSULTANTS & MATERIAL TESTING LABRATORY No.4, 7th MAIN, MALLESWARAM BANGALORE-560003 Mob :9972924526 E-mail:civilproexperts@gmail.com web;civil-pro.in
CLIENT	BBMP	

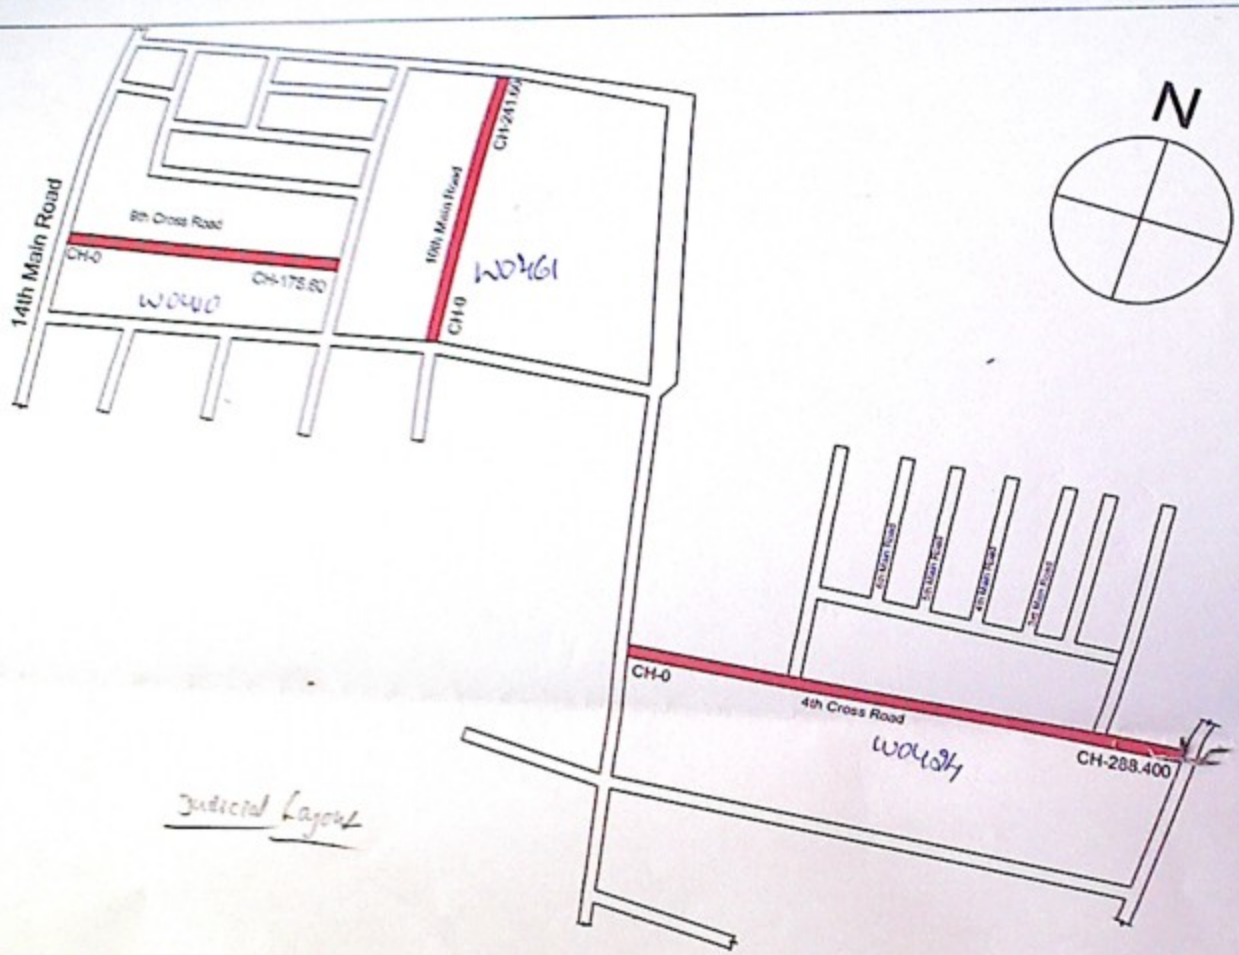

NOTES:-

1) Do Not Scale The Drawings

2) All Dimensions Are In meters

INDEX

Asphalt Road

PROJECT	Development of Foothpath on Majoor Sandeep Unnikrishnan Road and Resurfacing of Roads at Judicial Layout in Ward no -04. of Yelahanka division(PACKAGE NO -10)
CLIENT	BBMP

CIVIL PRO

STRUCTURAL ENGINEERS, ARCHITECTS & PROJECT MANAGEMENT CONSULTANTS & MATERIAL TESTINING LABORATORY

No. 4 7th MAIN,

MALLESWARAM BANGALORE-560003

Mob : 9972924526

E-mail: civilproexperts@gmail.com

Web: Civil-pro.in